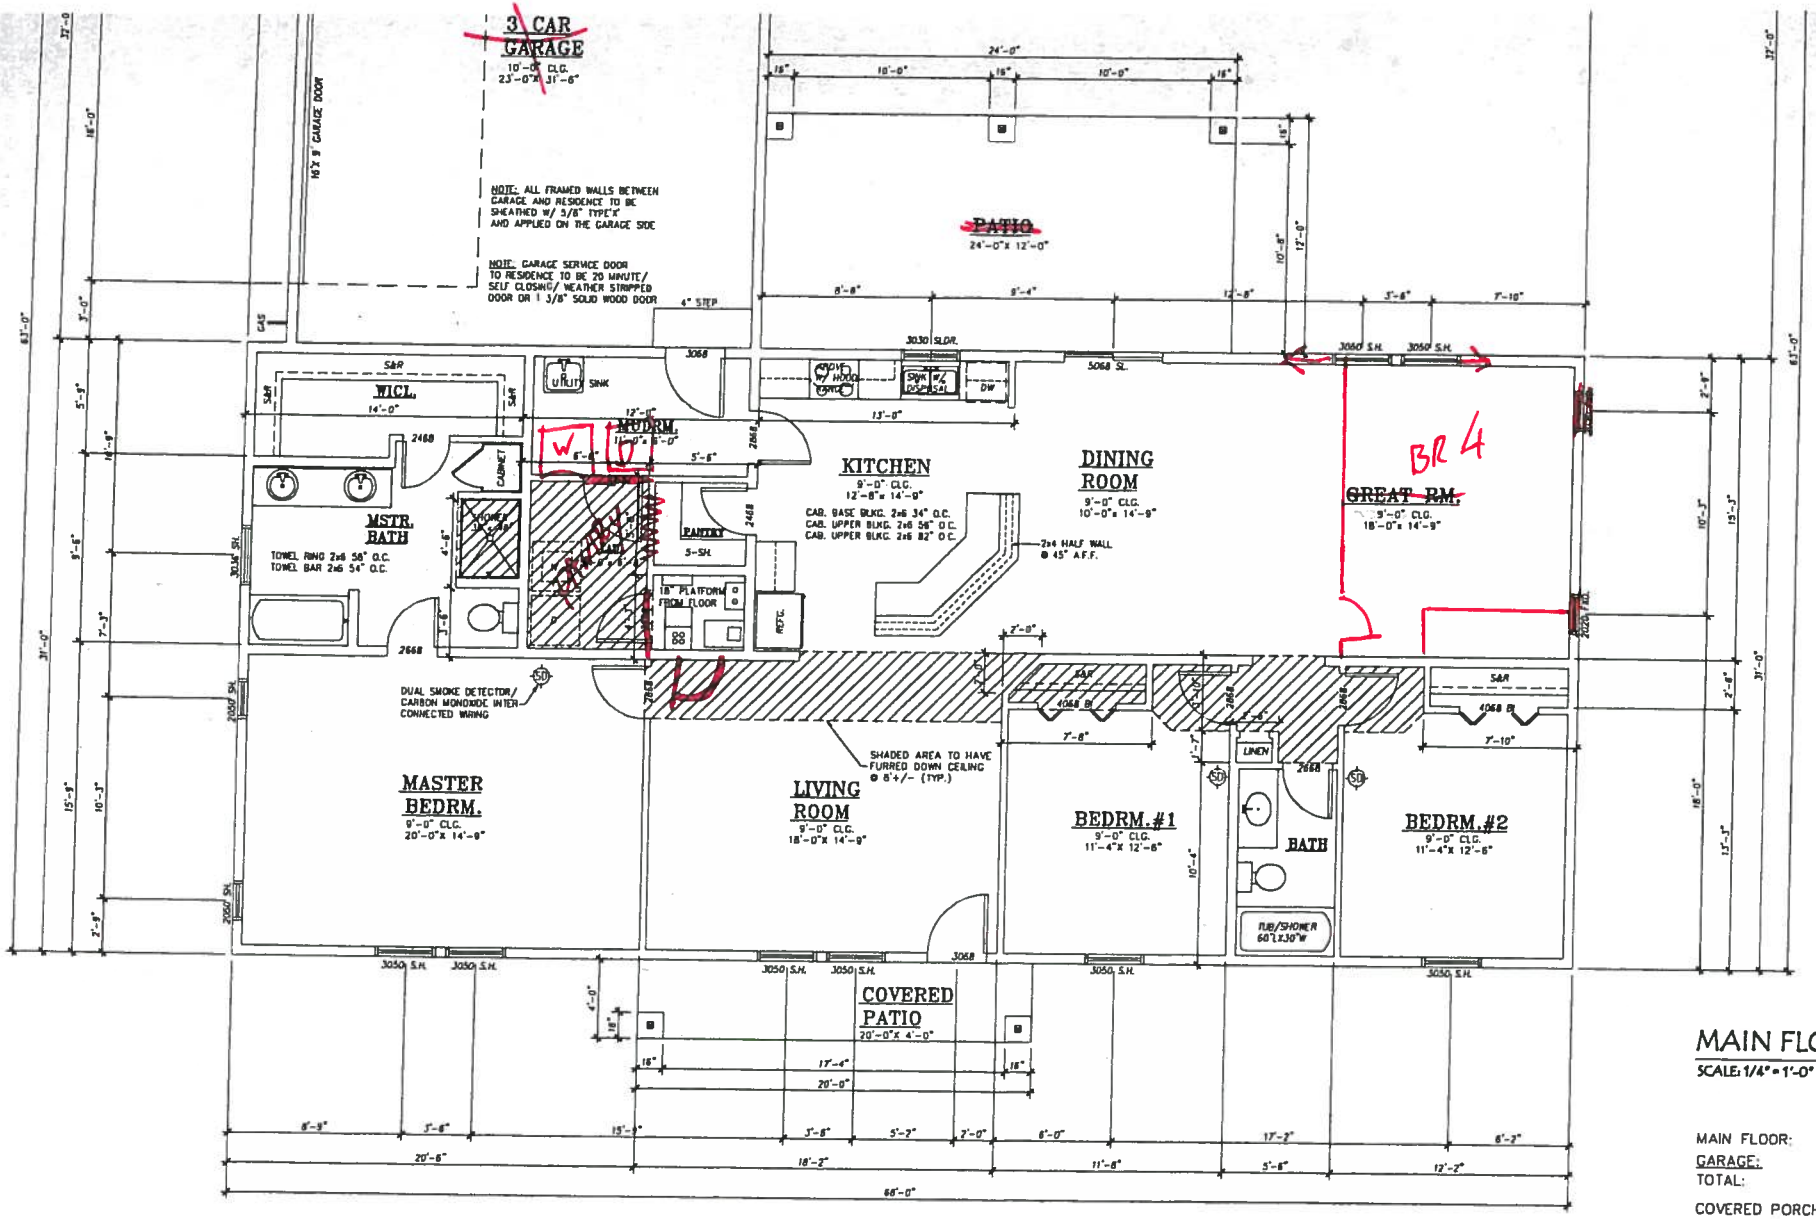


manufacturer's In

# MAIN FLOOR PLAN

SCALE: 1/4" = 1'-0"

| | |
|---|---|
| MAIN FLOOR: | 2,108 S |
| GARAGE: | 768 S |
| TOTAL: | 2,876 S |
| COVERED PORCH: | 80 S |
| REAR PATIO: | 288 S |